PRELIMINARY SUBJECT TO CHANGE

SHEET 1

SCHEMATIC LAYOUT
HARRIS COUNTY

FM 1960
TSM IMPROVEMENT

FROM: SH 249
TO: CUTTEN ROAD
CSJ: 1685-01-090

HOUSTON DISTRICT

DATE: FEB 2012
APPROVED: / /

NOT A BIDDING DOCUMENT

P.E.
TEXAS REGISTRATION NUMBER
DATE

LEGEND

SYMBOLOGY	LINE WT	COLOR CODE
FM 1960 MAIN LANES	3	BLUE 1
SIDEWALK	1	PURPLE 199
EXISTING ROW'S TO REMAIN	3	GREEN 3
PROP ROW	3	BLACK 0
EXISTING ROW	1	BLACK 0
PLANTER(S)	1	GREEN 3
PROPOSED LANE DIRECTIONAL INDICATOR	0	BLACK 0
EXISTING LANE DIRECTIONAL INDICATOR	0	BLACK 0

SCALE: 0 100 200 300 400

FUNCTIONAL CLASSIFICATION - ARTERIAL
MAIN LANE DESIGN CRITERIA - LOW SPEED URBAN
MAIN LANE DESIGN SPEED - 40 MPH

COLORFILL LEGEND

PROPOSED PAVEMENT

PROPOSED RAISED MEDIAN

ALIGNMENT DATA

PROPOSED WESTBOUND ALIGNMENT

PROPOSED EASTBOUND ALIGNMENT

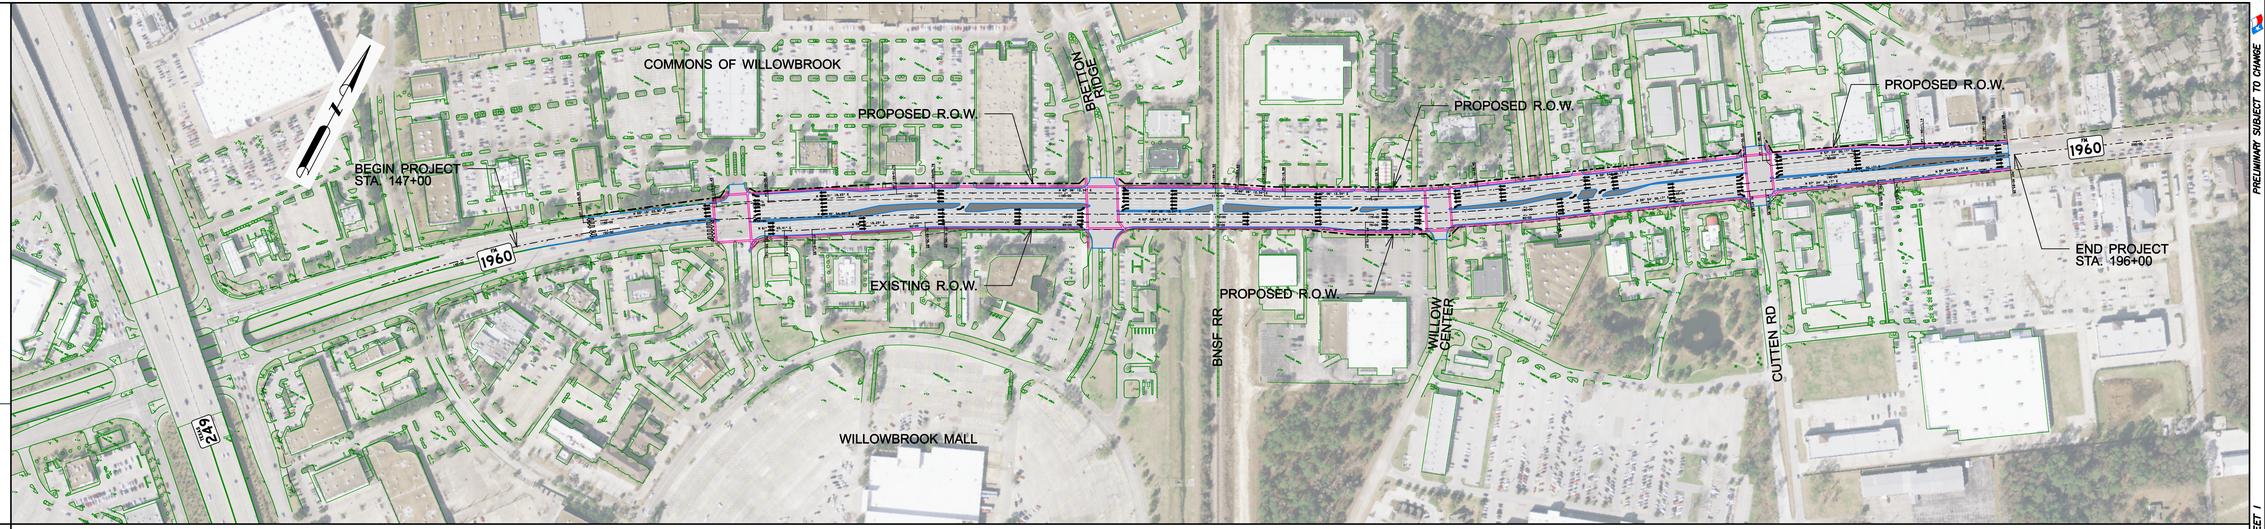

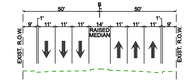

EXISTING TYPICAL SECTION
F.M. 1960

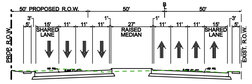

PROPOSED TYPICAL SECTION
STA. 159+00 TO 170+00

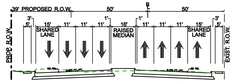

PROPOSED TYPICAL SECTION
STA. 170+00 TO 174+00

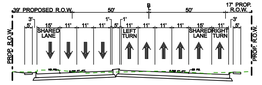

PROPOSED TYPICAL SECTION
STA. 174+00 TO 177+00

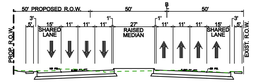

PROPOSED TYPICAL SECTION
STA. 177+00 TO 184+00

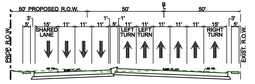

PROPOSED TYPICAL SECTION
STA. 184+00 TO 188+00

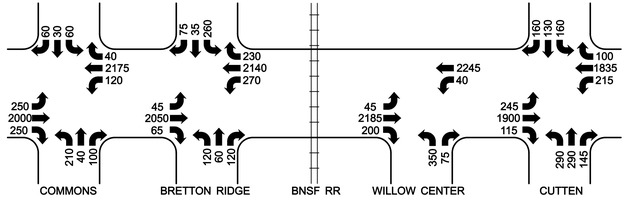

EXISTING TRAFFIC DIAGRAM
YEAR 2010 VOLUMES

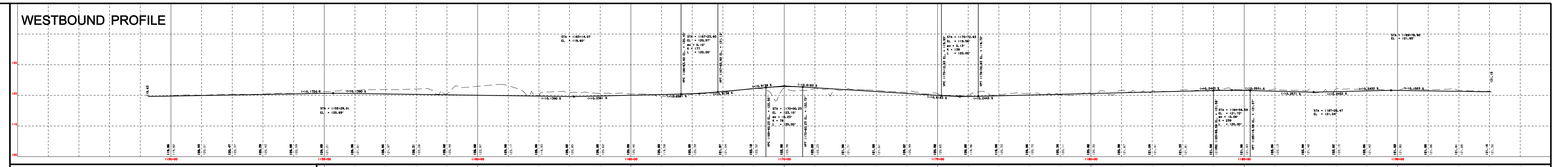

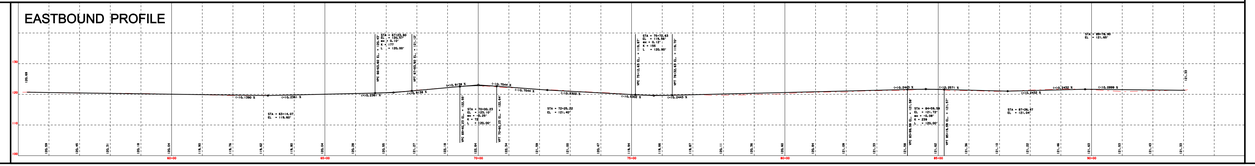

PRELIMINARY SUBJECT TO CHANGE

SHEET 1