HOUSTON DISTRICT
PROJECT DEVELOPMENT

FM 2100

PRELIMINARY
SUBJECT TO CHANGE

SCHEMATIC LAYOUT
FM 2100

COUNTY: HARRIS
DATE FROM FM 1960
TO FM 2100 (SAMMONS RD BLVD)

DATE: 10/01/2020
DATE: 06/08/2020

PLAT & ZONING ROADWAY

TRFFIC NO.

LEGEND


COLORFILL LEGEND

BASIC LANES	
MEDIAN	

SCALE

1" 10' 20' 30' 40'

DESIGN CRITERIA

FUNCTIONAL CLASSIFICATION: URBAN PRINCIPAL ARTERIAL
MAIN LANE DESIGN VEHICLE: WB-67 (INTERSTATE VEHICLE LENGTH OF 74 AASHTO)
MAIN LANE DESIGN SPEED: 50 MPH

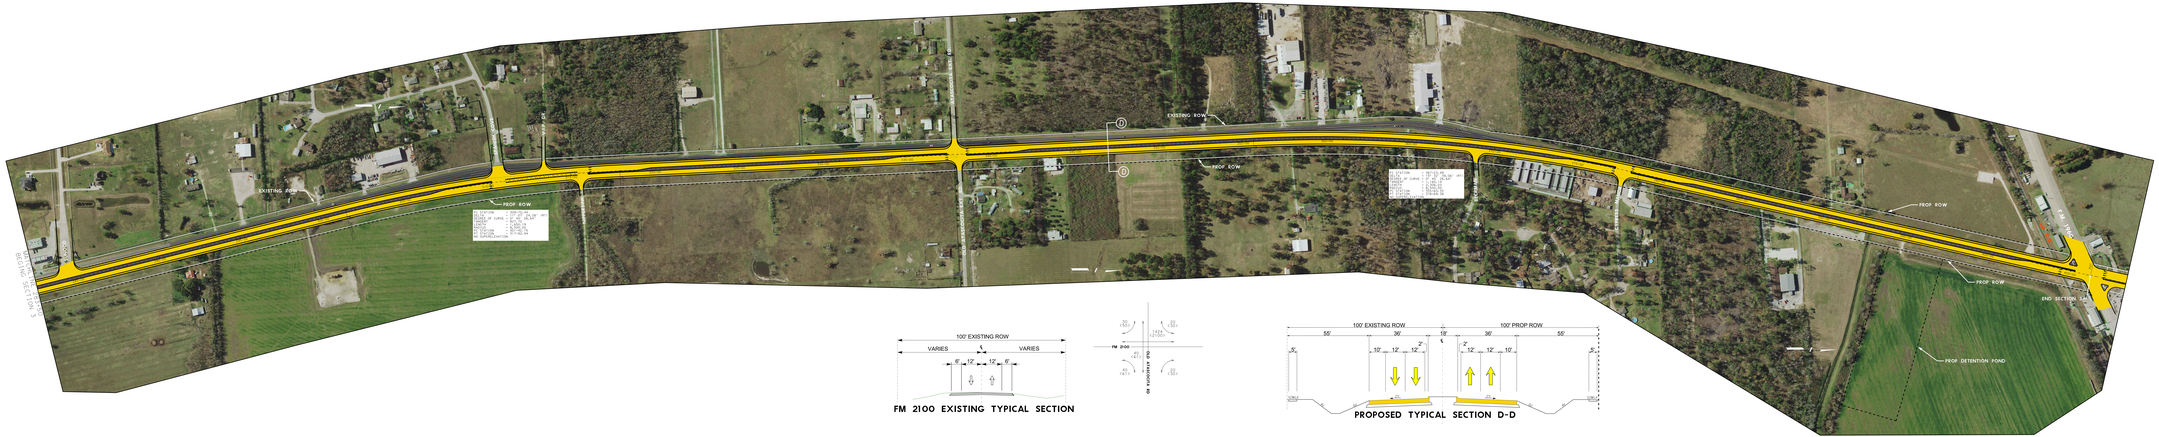

FM 2100 EXISTING TYPICAL SECTION

PROPOSED TYPICAL SECTION D-D

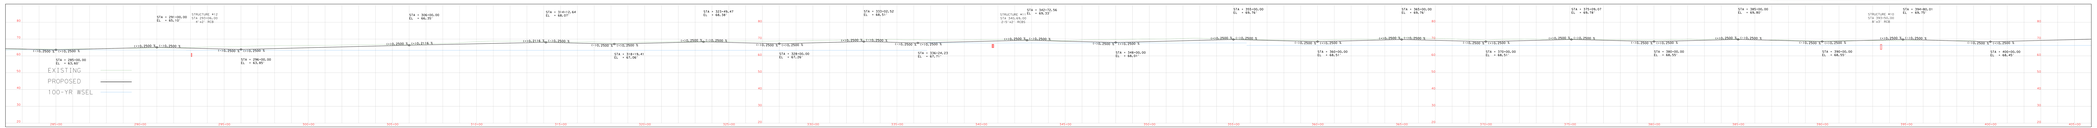

HOUSTON DISTRICT
PROJECT DEVELOPMENT

FM 2100

PRELIMINARY
SUBJECT TO CHANGE

HOUSTON DISTRICT
PROJECT DEVELOPMENT

FM 2100

PRELIMINARY
SUBJECT TO CHANGE

SCHEMATIC LAYOUT
FM 2100

COUNTY: HARRIS
CONTROL NO. 0912-00-
LIMITS: FM 1960 TO FM 2920 (S. OF FM 1960)

PROJECT NO. N/A
DATE: 12/27/2021
DESIGNED BY: TEXAS DESIGN

NOT ORIGINAL DOCUMENT

SEAL

LEGEND

DESCRIPTION	COLOR	STYLE	LEGEND
EXISTING RIGHT OF WAY			EXIST. R.O.W.
PROPOSED R.O.W.			PROP. R.O.W.
PROPOSED TOTAL CONC.			PROP. T.C.
PROPOSED CONC.			PROP. CONC.
PROPOSED CONC. SHOULDER			PROP. C. SHLDR.
PROPOSED EMBANKMENT			PROP. EMB.
