HARRIS COUNTY
GALVESTON DISTRICT
FM 646

DESIGNATED ROUTE
DISTRICT
CONTROL SECTION JOB

LOCATION MAP

LEGEND

CSJ	2025 DMV
	EXISTING ROW
	PROPOSED ROW

FUNCTIONAL CLASSIFICATION: URBAN PRINCIPAL ARTERIAL

URBAN DIVIDED

DESIGN SPEED 60 MPH

SCALE: 1" = 50' 25' 0' 50'

PRELIMINARY

OTHON
OTHON, INC. CONSULTING ENGINEERS
Texas Registration No. F-3727
13105 Northwest Freeway, Drive, Suite 525
Houston, Texas 77040
TEL: 713 973 9100 FAX: 713 973 9168

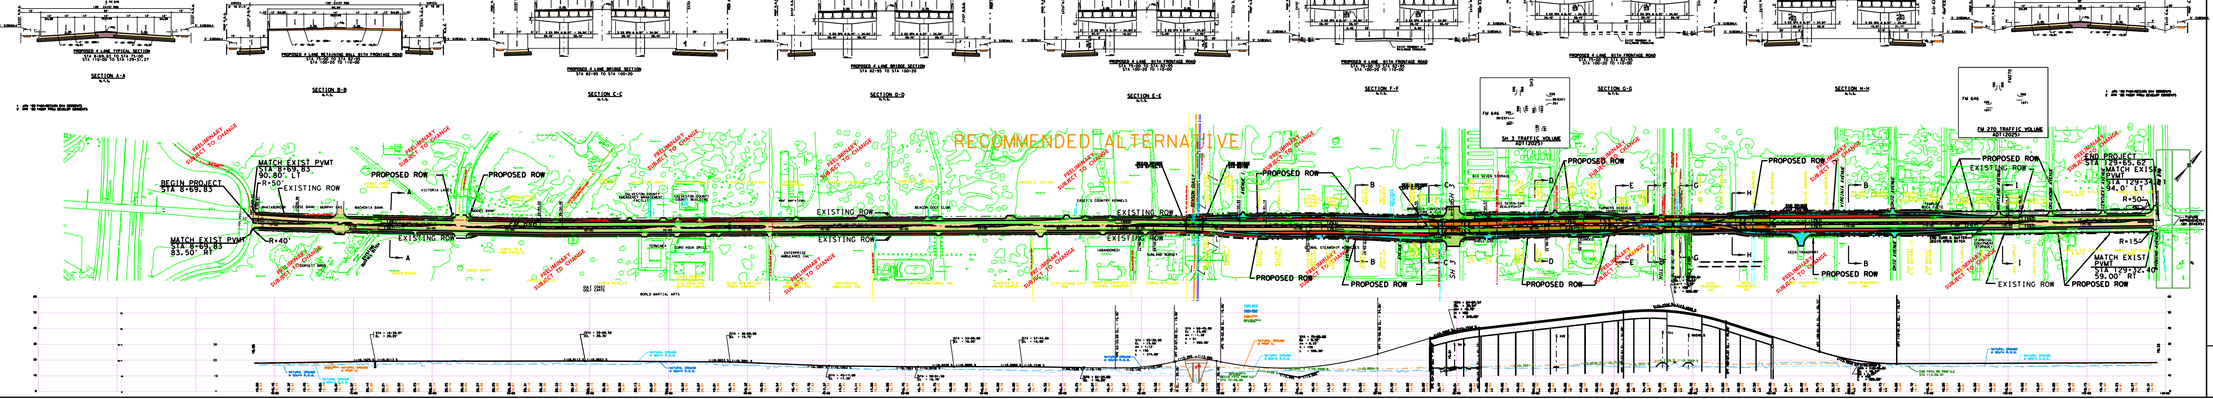

HARRIS COUNTY
GALVESTON DISTRICT
FM 646

LOCATION MAP

LEGEND

CSJ	2025 DMV
	EXISTING ROW
	PROPOSED ROW

FUNCTIONAL CLASSIFICATION: URBAN PRINCIPAL ARTERIAL

URBAN DIVIDED

DESIGN SPEED 60 MPH

PRELIMINARY

OTHON
OTHON, INC. CONSULTING ENGINEERS
Texas Registration No. F-3727
13105 Northwest Freeway, Drive, Suite 525
Houston, Texas 77040
TEL: 713 973 9100 FAX: 713 973 9168